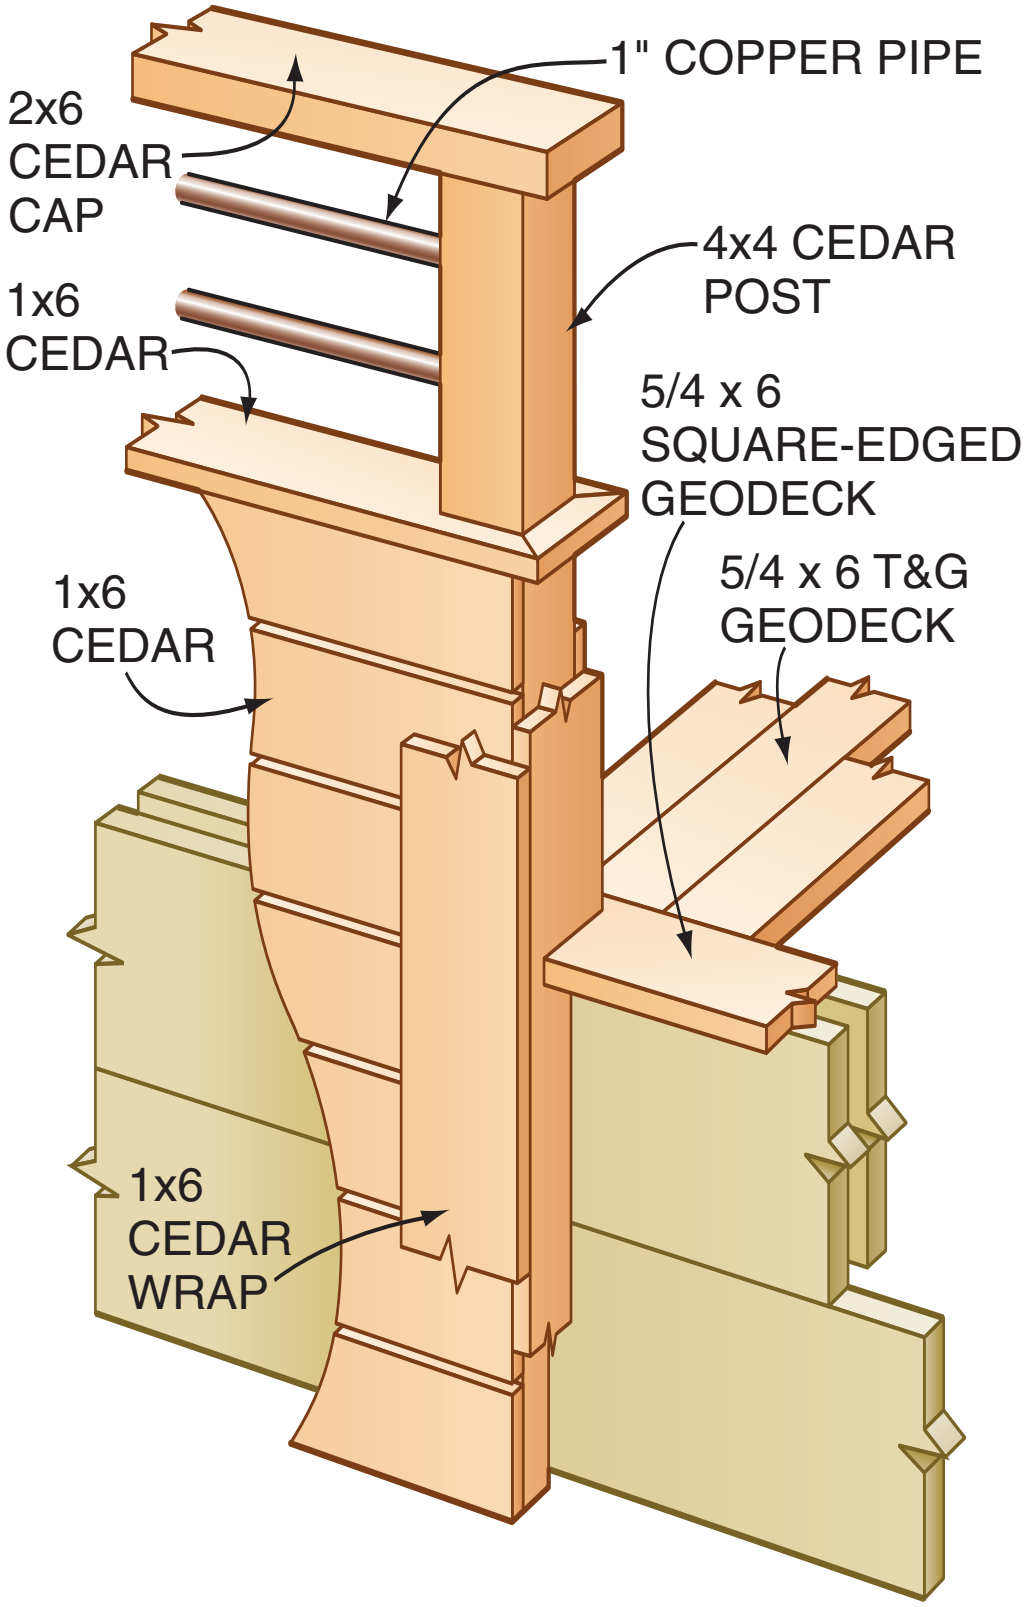Figure E
Deck Railing